JLM

LEGAL DESCRIPTION

A portion of Tract 5 of NARANJA LAKES SECTION ONE, according to the plat thereof, as recorded in Plat Book 91 at Page 7 of the Public Records of Dade County, Florida.

LEGEND

1) Selah Tabernacle - 27500 Old Dixie Highway, Naranja, Fla.
2) Newitt Herman A.M.E. Church - 26920 S.W. 145 Ave. Rd., Naranja, Fla.
3) New Hope Assembly of God - 27000 S. Dixie Highway, Naranja, Fla.

27030

SURVEYORS CERTIFICATION:

I HEREBY CERTIFY that the attached Liquor Survey of "Giggie's Restaurant" is true and correct to the best of my knowledge and belief as recently surveyed under my direction, and that there are no encroachments, except as shown hereon this 18th day of June, 1985.

By Frank Makowski
Frank Makowski
Professional Land Surveyor #2614
State of Florida

PROPOSED SITE: "Giggie's Restaurant", 27355 S. Dixie Highway, Naranja, Fla. 33030

NOTE: This survey is a special purpose survey as approved under F.A.C. Rule No. 21HH-6.06 (5) by the Florida Board of Land Surveyors.

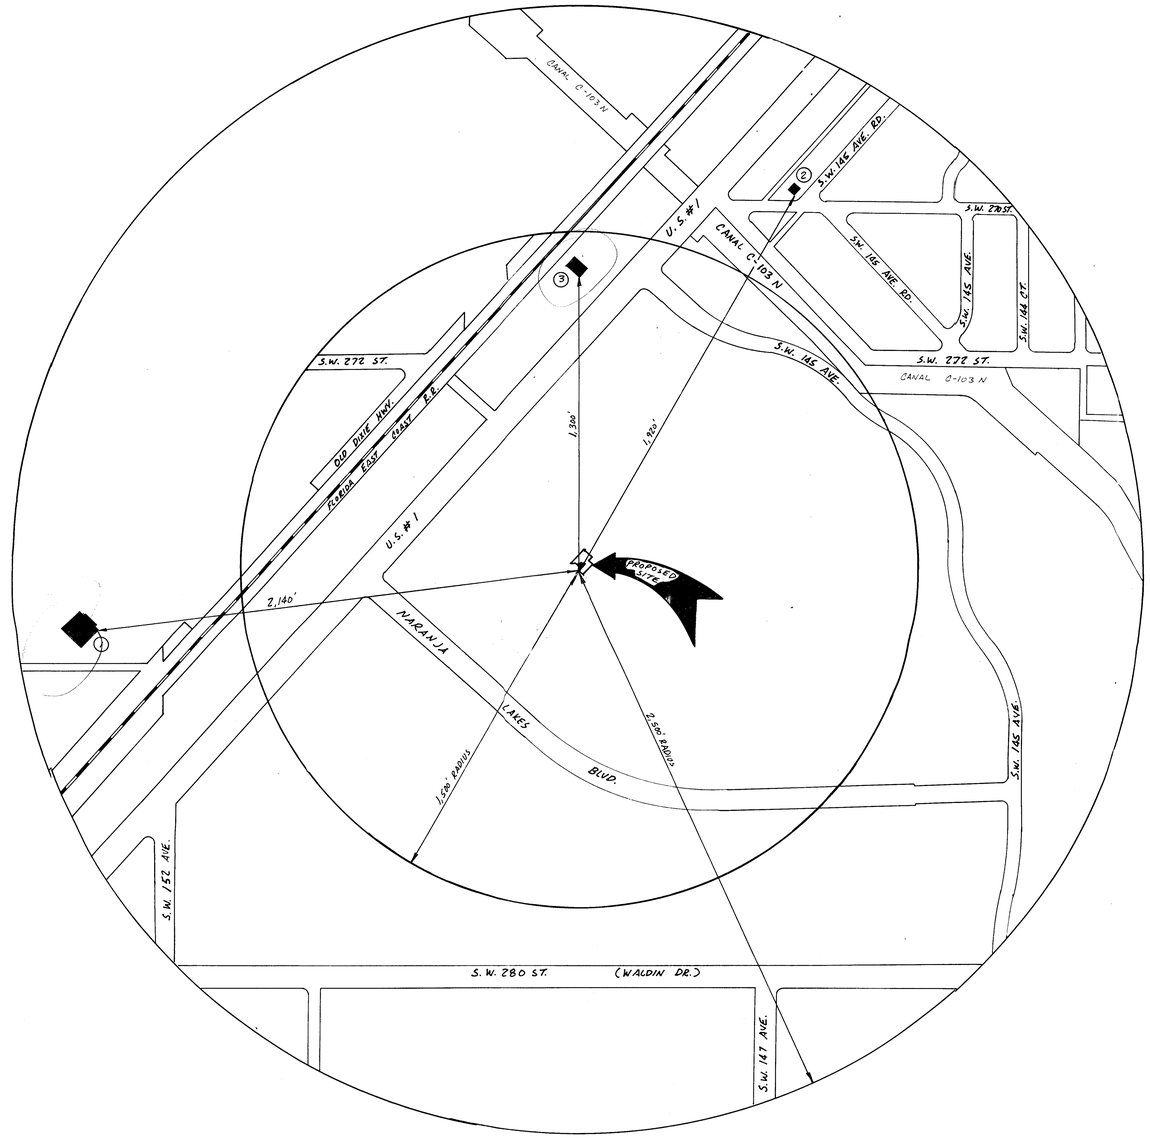


SCALE: 1" = 300'

RECEIVED
85-460
JUL 5 1985
ZONING HEARING SECTION
DADE CO. BLDG. & ZONING DEPT.
BY

PREPARED FOR
VICKIE COTRONE ENTERPRISES INC.
27150 S.W. 157 AVE. HOMESTEAD, FL. 33030

LIQUOR SURVEY

PREPARED BY
CROWDER, MAHONEY, MAKOWSKI, RICE, INC.
CONSULTING ENGINEERS - LAND SURVEYORS - PLANNERS
1135 N. KROME AVE. HOMESTEAD, FLORIDA 33030 (305) 247-1356

| | | |
|---|---|---|
| APPROVED BY: FRANK MAKOWSKI | DATE 6-18-85 | SHEET NO. |
| FLORIDA PROFESSIONAL REGISTRATION NO. 2614 | FILE NO. 85-1657H | 1 OF 1 |
| | JOB NO. 85-1657H | |